

SITE INFORMATION:

LEGAL DESCRIPTION:
A LOT OR TRACT, AS LESS, THE WEST 34.97 FEET, MORE OR LESS, OF THE SOUTH 1/4 OF SECTION 16, T15S, R15E, E1/4, EAST 644.95 FEET, BLOCK 67, AND TOGETHER WITH THE SOUTH 1/2 OF THE ABANDONED 30 FOOT ROAD LING NORTH OF AND ADJACENT TO THE WEST 1/4 OF SECTION 16, T15S, R15E, E1/4, ACCORDING TO THE MAP OR PLAT THEREOF AS RECORDED IN PLAT BOOK 2, PAGE 46, PUBLIC RECORDS OF PALM BEACH COUNTY, FLORIDA (T15S, R15E, E1/4).

OCCUPANCY CLASSIFICATION:
RESIDENTIAL - SINGLE FAMILY

CONSTRUCTION TYPE:
TYPE 4-B

FLORIDA BUILDING CODE, 2020
RESIDENTIAL EDITION

SHEET INDEX:

T-1	COVER PAGE
1-1	SURVEY
CIVIL:	
C-1	CIVIL PLAN
C-2	LIFTING SPECIFICATIONS & DETAILS
C-3	BRIDGE SPECIFICATIONS & DETAILS
LANDSCAPE:	
LH-1	HARDSCAPE PLAN & DETAILS
LH-2	LANDSCAPE PLANTING SCHEDULES
LH-3	THRELLS & POOL DECK DETAILS
LH-4	SITE WALL & ENTRY DETAILS
LP-2	PLANTING PLAN
LP-3	PLANTING SPECIFICATIONS & DETAILS
LL-2	LIGHTING PLAN
LL-3	IRRIGATION PLAN
LL-4	IRRIGATION SPECIFICATIONS
LL-5	IRRIGATION SPECIFICATIONS - PUMP
ARCHITECTURAL:	
SP-1	ARCHITECTURAL SITE PLAN
A-1	LOWER FLOOR PLAN
A-2	SECOND FLOOR PLAN
A-3	LOWER ROOF PLAN
A-4	REFLECTED CEILING PLAN 1ST FLOOR
A-5	REFLECTED CEILING PLAN 2ND FLOOR ELEVATIONS
A-6	WEST SOUTH & EAST @ COURTYARD ELEVATIONS
A-7	BUILDING SECTIONS
A-8	STAIRS & DETAILS
A-9	WINDOWS & DOORS SCHEDULES
A-10	STRUCTURAL:
S-1	FOUNDATION PLAN
S-2	LOW ROOF & FLOOR FRAMING PLAN
S-3	UPPER FLOOR FRAMING PLAN
S-4	SECTIONS & DETAILS
S-5	HARDSCAPE PLAN
HS-1	THRELLS
HS-2	PLUMBING:
P-1	PLUMBING SITE PLAN
P-2	2ND FLOOR PLUMBING PLAN
P-3	SANITARY PIPING SCHEDULES
P-4	PLUMBING INDEX NOTES & DETAILS
P-5	MECHANICAL:
M-1	MECHANICAL PLAN AND NOTES
M-2	SECOND FLOOR MECHANICAL PLAN AND NOTES
M-3	SCHEDULES AND DETAILS
ELECTRICAL:	
E-1	SITE ELECTRICAL PLAN
E-2	SECOND LEVEL LIGHTING PLAN
E-3	FIRST LEVEL LIGHTING PLAN
E-4	LIGHTING SCHEDULES & DETAILS
E-5	ELECTRICAL RISER DIAGRAM & PANELS

THE RADER FAMILY ESTATE



LOCATION MAP:



GENERAL NOTES:

GENERAL CONSTRUCTION NOTES

- These prints are an instrument of service only. All ideas, design and arrangements indicated are the property of the architect.
- All work shall be performed in accordance with THE FLORIDA BUILDING CODE, IRC17 and all codes, rules, regulations and restrictions having jurisdiction on the project.
- Contractor shall verify all dimensions on job prior to construction. Architect of record must be notified by the contractor of any conditions not shown on these drawings.
- The required start and finish dates for the general contractor are on the meeting with local electrical, plumber and other trades. The general contractor shall be responsible for the means and methods of construction to accomplish our design requirements. The architect and Engineer shall be notified of any deviation from the plans prior to construction.
- Contractor shall promptly notify architect of record in writing of the existence of any observed conditions between the project and exposed any potential construction issues.
- The architect and Engineer shall be responsible for the means and methods of construction to accomplish our design requirements. The architect and Engineer shall be notified of any deviation from the plans prior to construction.
- Contractor shall be responsible for the means and methods of construction to accomplish our design requirements. The architect and Engineer shall be notified of any deviation from the plans prior to construction.
- Drawings shall not be scaled and within dimensions shall take precedence over scaled dimensions.
- Shop drawings shall be submitted to Architect Bruce Celenski, Inc. for general Review and design compliance (2 copies of each to be submitted to the owner).
- PRE-ENGINEERED TIMBER TRUSSES & STAIRS
- Site design
- Site design
- Site design

- Deposits and fees: Deposits or utilities including water meter, telephone and electrical service shall be made by the G.C. Permit fees, as required, shall be paid by the general contractor for that portion of the work. Soil test borings shall be ordered and paid for by the general contractor and reports shall be submitted to the G.C. to insure proper construction.
- Contractor shall maintain temporary electrical, water, and sanitary facilities for the duration of construction.
- Contractor shall remove all construction debris from the jobsite and leave the building bottom clean. All glass shall be removed by the contractor.
- Contractor shall be responsible for the means and methods of construction to accomplish our design requirements. The architect and Engineer shall be notified of any deviation from the plans prior to construction.
- All working windows and sliding glass doors shall be provided with vinyl insect screens, glazing to be gray lined F-55 glass doors and all glass at the tub or shower shall be tempered safety glass.
- F-55 glass doors and all glass at the tub or shower shall be tempered safety glass.


- It shall be the responsibility of the General Contractor to make sure that each tradesman/subcontractor is working with the most current set of construction documents that have been approved by the municipality of jurisdiction.

HARDWARE NOTES

- All locks on exterior doors shall meet a force of 300 lbs applied in any movable direction.
- All single exterior sliding doors shall have a key operated lock operable from exterior with a minimum 6000 possible key changes. Key in knob locks shall have an auxiliary dead bolt with hardened bolt or with insert.
- Exterior sliding doors shall be 1 1/2 inch thick and shall have a minimum 1 1/2 inch thick door.
- Exterior sliding doors shall be 1 1/2 inch thick and shall have a minimum 1 1/2 inch thick door.
- Hinges on out swinging exterior doors shall have non-wood screws and shall be 1 1/2 inch thick and shall be 1 1/2 inch thick.
- Single swing exterior doors connecting living areas with garage areas shall be solid core 1 3/4 inch thick and shall be 1 1/2 inch thick.
- All operable windows shall withstand a force of 150 lbs in any operable direction.
- All operable windows shall be 1 1/2 inch thick and shall have a minimum 1 1/2 inch thick door.
- Sliding glass doors shall have dead bolt or pin system not removable from the outside at the jamb and all 1303.3.1


FLORIDA BUILDING CODE 2017 RESIDENTIAL EDITION

- ALL PLUMBING FIXTURES MUST COMPLY WITH TABLE 604.4 THE MAXIMUM FLOW RATES AND CONSUMPTION FOR PLUMBING FIXTURES AND FIXTURE FITTINGS.
- ALL BUILDING SYSTEMS SHALL MEET THE REQUIREMENTS OF F.B.C. 2017 WHICH INCLUDES BUT NOT LIMITED TO: MECHANICAL, ELECTRICAL, PLUMBING, AND OTHER SYSTEMS.
- EMERGENCY ESCAPE AND RESCUE OPENINGS NOTED ON PLANS TERRESS SHALL HAVE A SLIT HEIGHT OF NOT MORE THAN 44 INCHES (118 CM) ABOVE THE FLOOR.
- RESISTANT NONABSORBENT WATER-RESISTANT MATERIALS TO A HEIGHT OF NOT LESS THAN 70 INCHES ABOVE THE COMPARTMENT FLOOR AT THE DRAIN.
- VENTILATION PROVIDING MIN. OF 120 INCH VENT FREE AREA EACH LOCATION MARKED ON FLOOR PLAN.
- INTERIOR GARAGED DOOR SHALL BE SUBMITTAL UP METAL HOME/COME CORE SWING DOOR W/ 2X4 FRAME & 1/2 INCH GLASS IN FRAME (MIN. 25 MINUTES RESISTANCE).

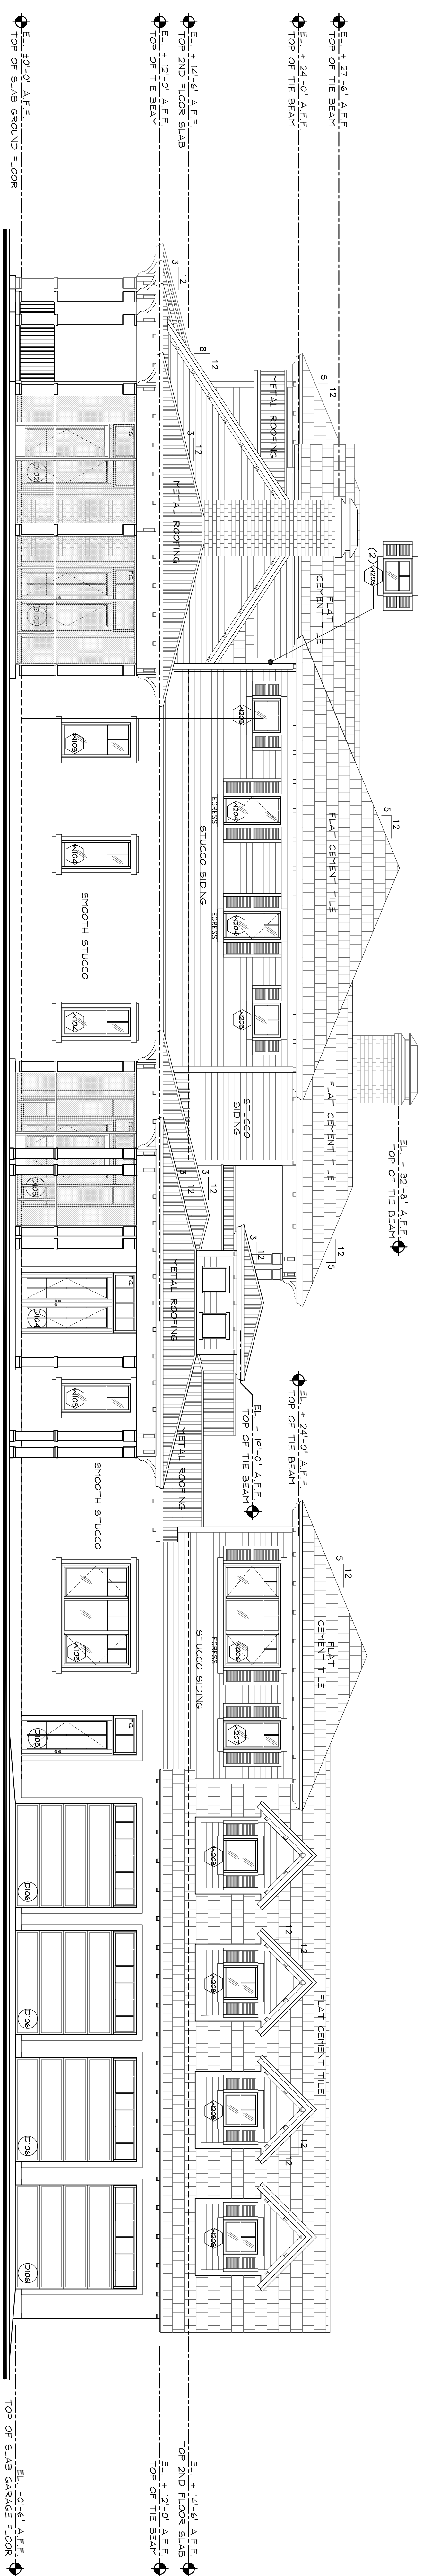


WEST ELEVATION
SCALE: 3/16" = 1'-0"

SCALE: 3/16" = 1'-0"

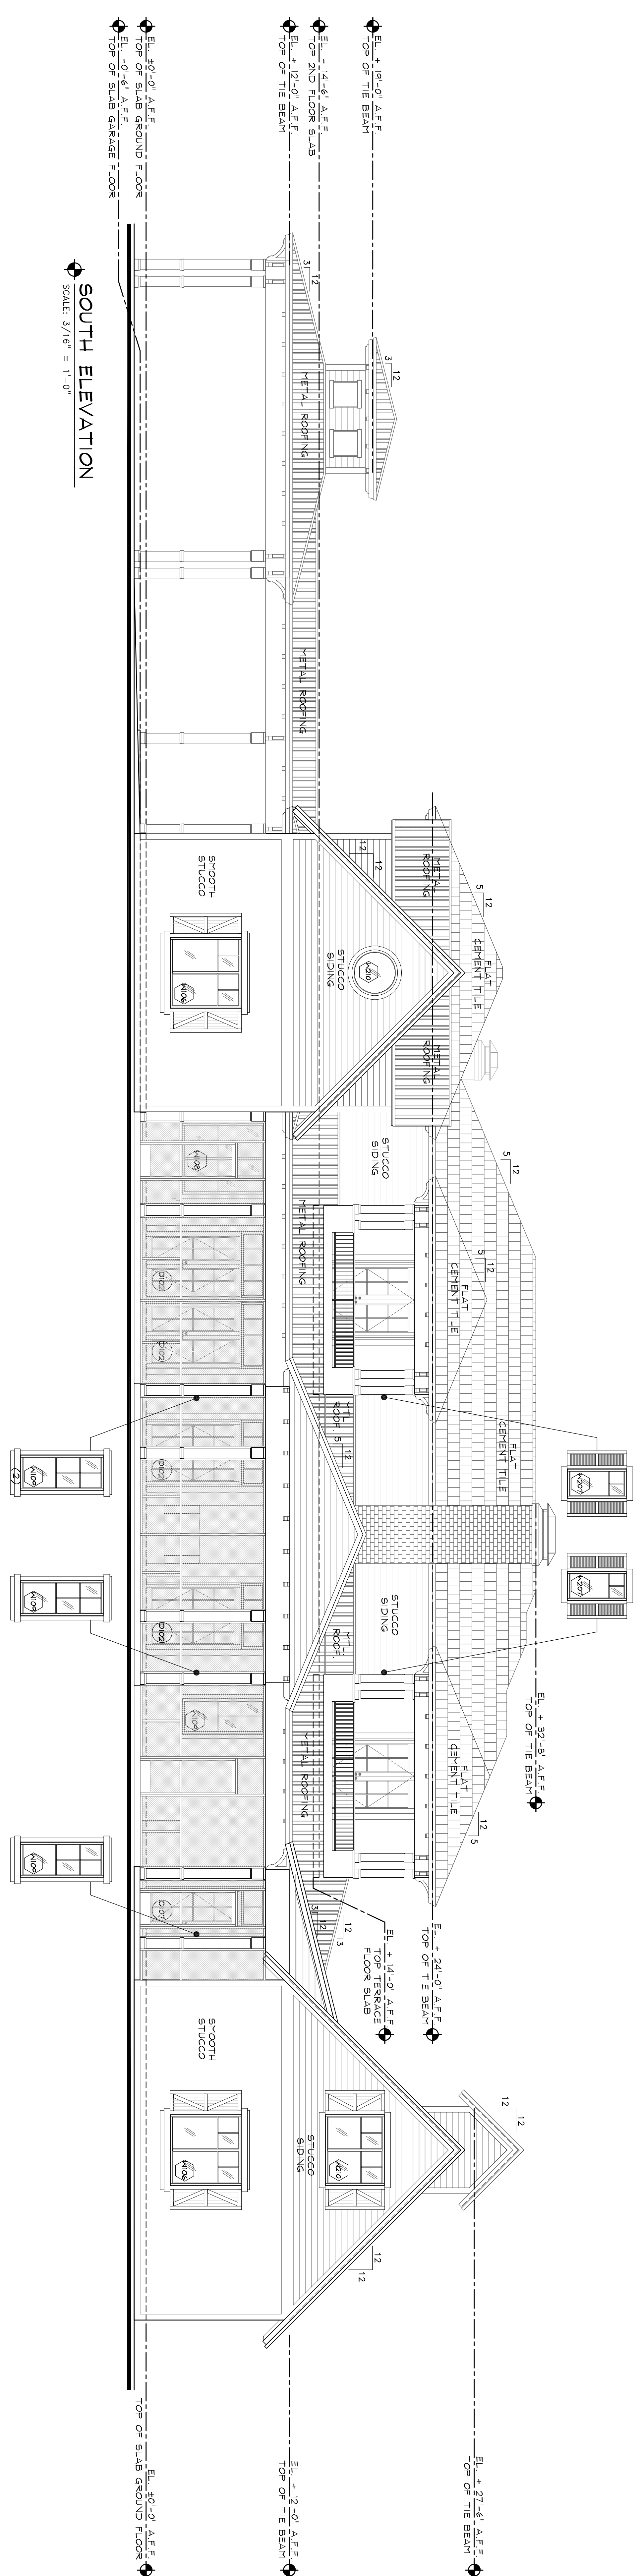

SOUTH ELEVATION

SCALE: 3/16" = 1'-0"

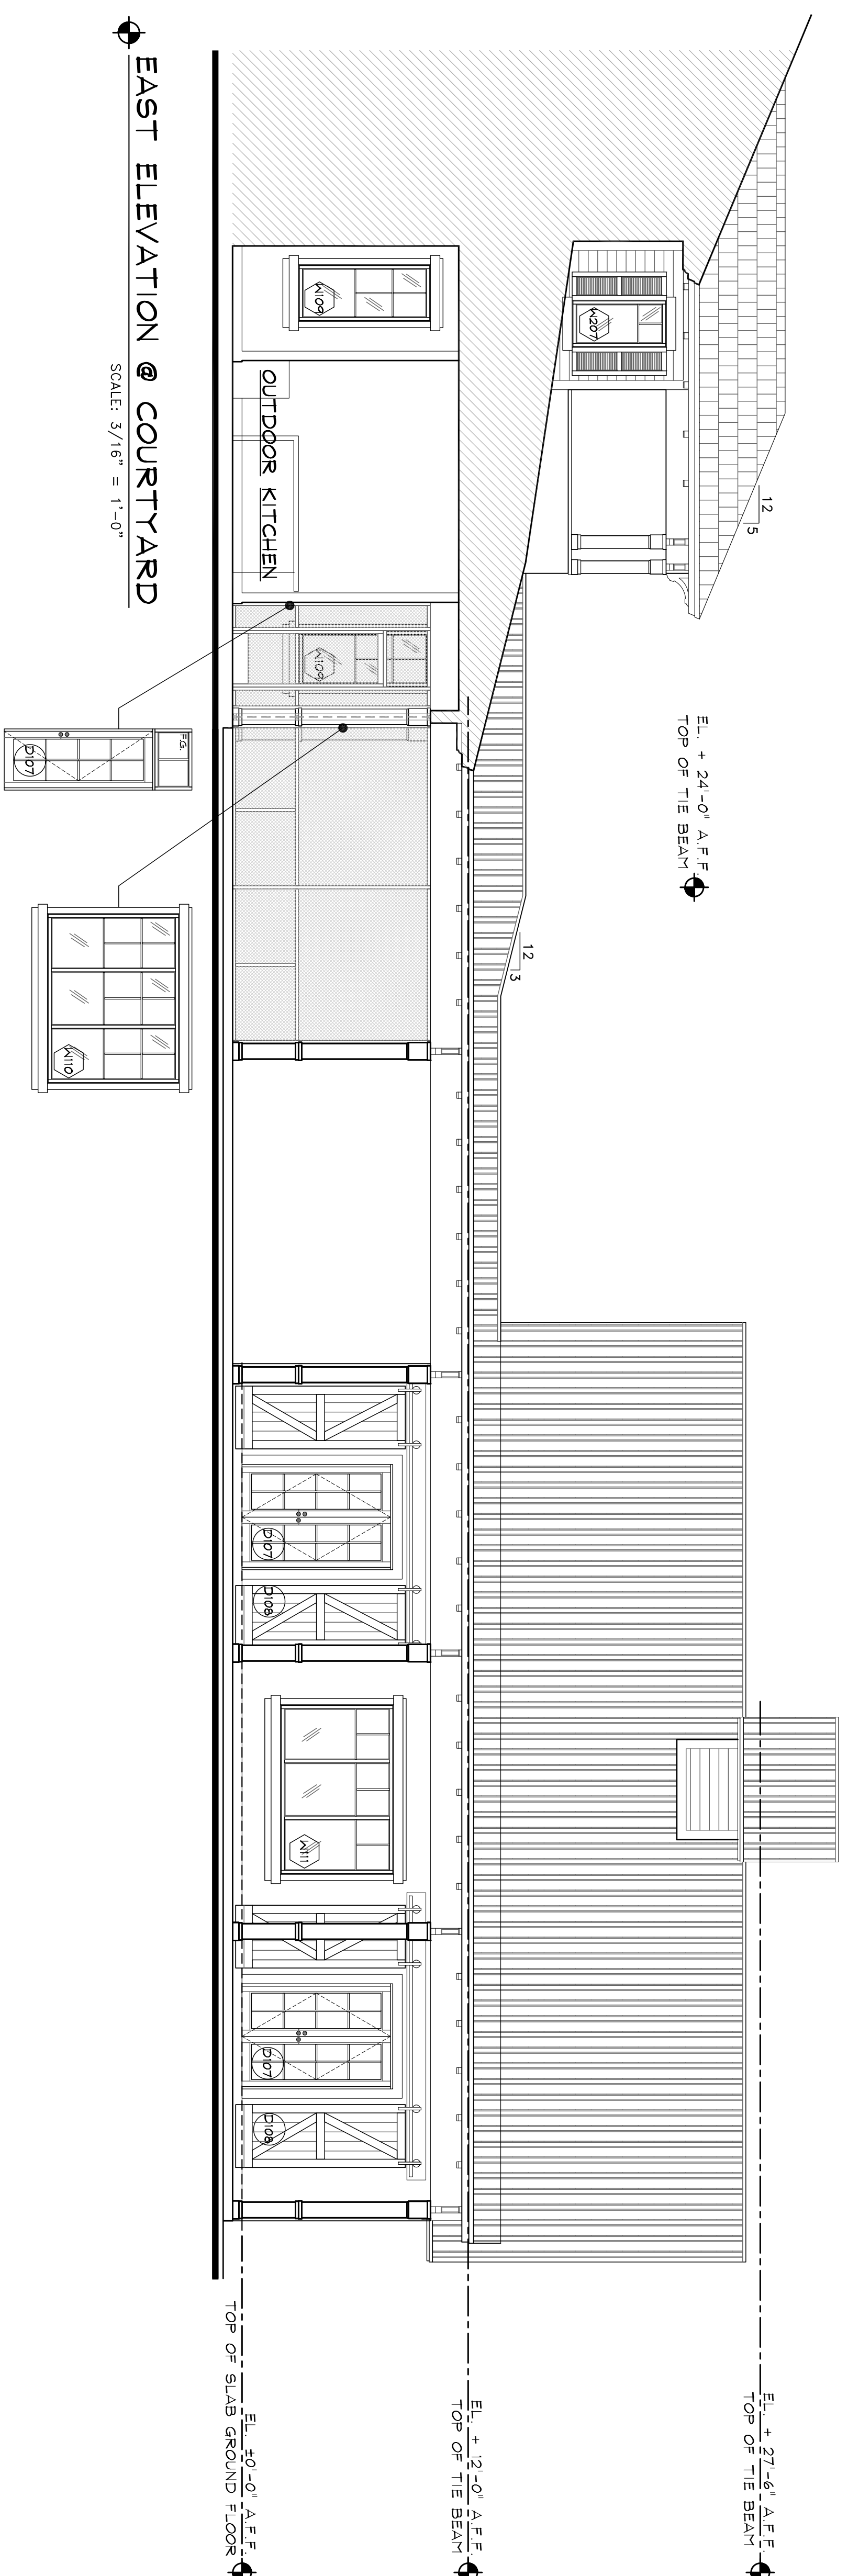

EAST ELEVATION @ COURTYARD

SCALE: 3/16" = 1'-0"

No.	Referring / Information	Date

Drawing Title

THE RADER FAMILY ESTATE
 10250 EL PARISO PLACE
 DELRAY BEACH FLORIDA 33446

ARCHITECT
BRUCE CHITTELL, INC.
1000 Connecticut Avenue, N.W.
Washington, D.C. 20036
Telephone: (202) 638-1000
Telex: 236110
Fax: (202) 638-1001

Design
5600 North MacArthur Blvd., Suite 200
Irvine, CA 92714
Tel: (714) 261-7571 Fax: (714) 261-7572

C.A. 14330007124

N.A. 08162470

PH: (545) 371-7571 FAX: (545) 371-7572

Rev: 11/05/95

Design	BC	Project No.	19-006
Drawn	DP	Scale	AS SHOWN
Checked	BC	Drawing by	

A-8

BRUCE CHITTELL

10-22-21

